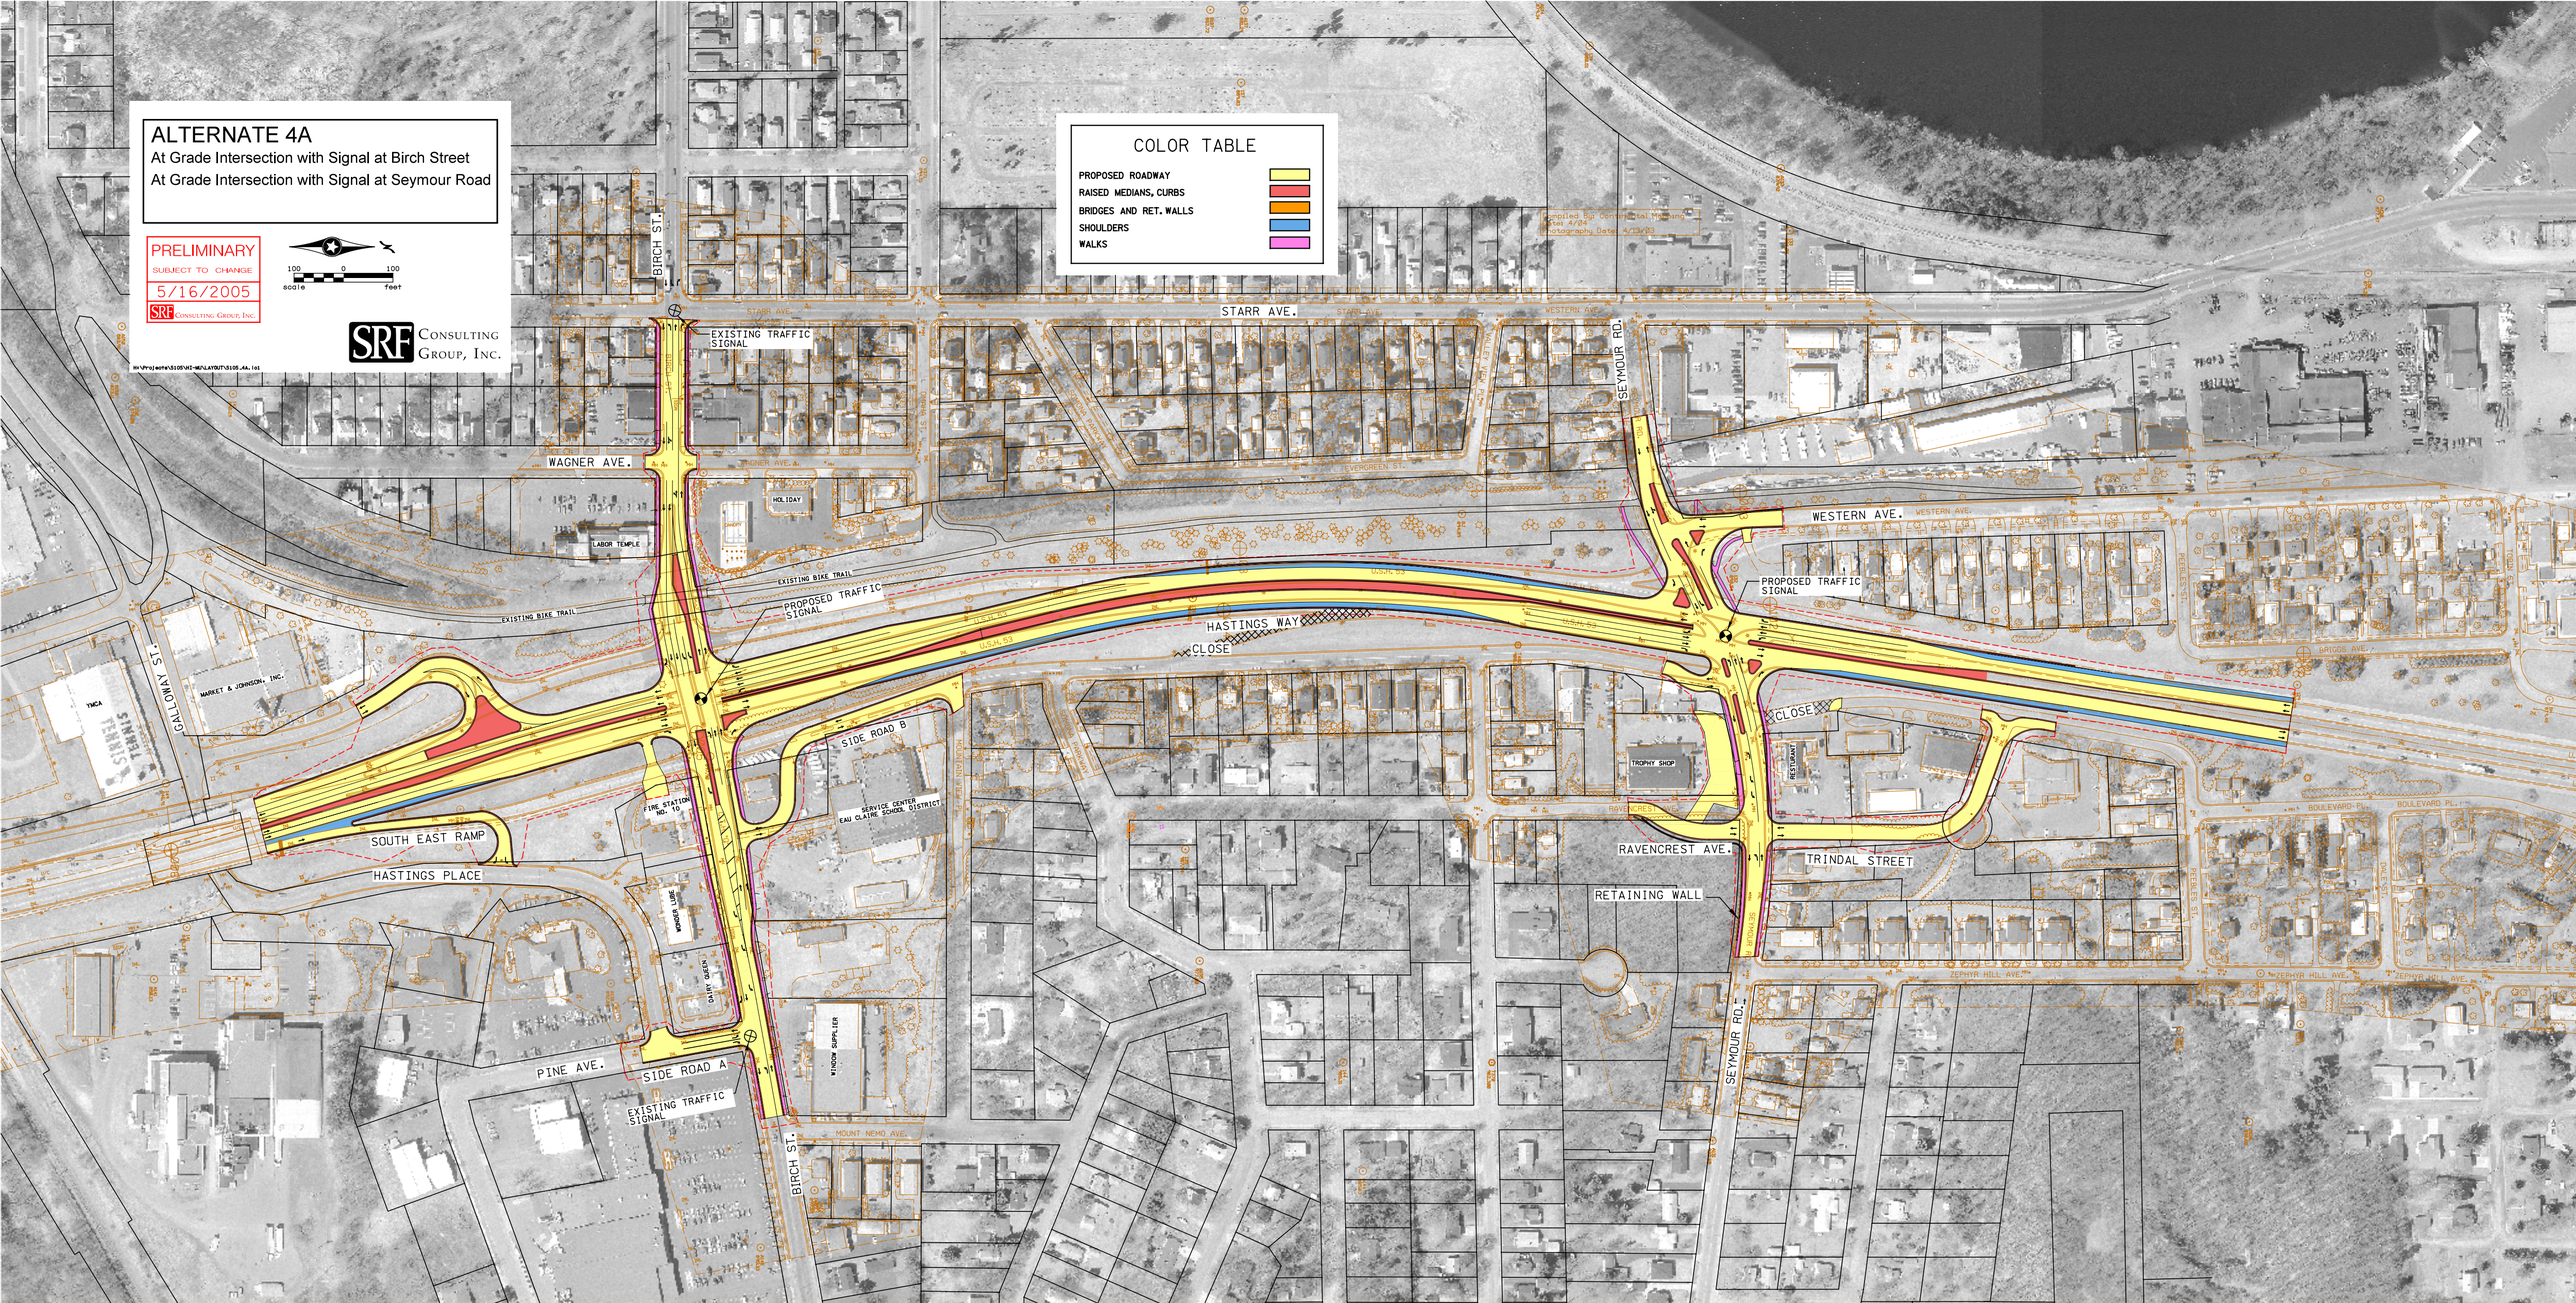
ALTERNATE 4A
At Grade Intersection with Signal at Birch Street
At Grade Intersection with Signal at Seymour Road
PRELIMINARY
SUBJECT TO CHANGE
5/16/2005
SRF Consulting Group, Inc.
100 0 100
scale feet
SRF Consulting Group, Inc.
COLOR TABLE
PROPOSED ROADWAY
RAISED MEDIANS, CURBS
BRIDGES AND RET. WALLS
SHOULDERS
WALKS
STARR AVE.
BIRCH ST.
EXISTING TRAFFIC SIGNAL
WAGNER AVE.
SEYMOUR RD.
WESTERN AVE.
PROPOSED TRAFFIC SIGNAL
HASTINGS WAY
CLOSE
SIDE ROAD B
SOUTH EAST RAMP
HASTINGS PLACE
GALLOWAY ST.
RAVENCREST AVE.
TRINDAL STREET
RETAINING WALL
PINE AVE.
SIDE ROAD A
EXISTING TRAFFIC SIGNAL
BIRCH ST.
SEYMOUR RD.