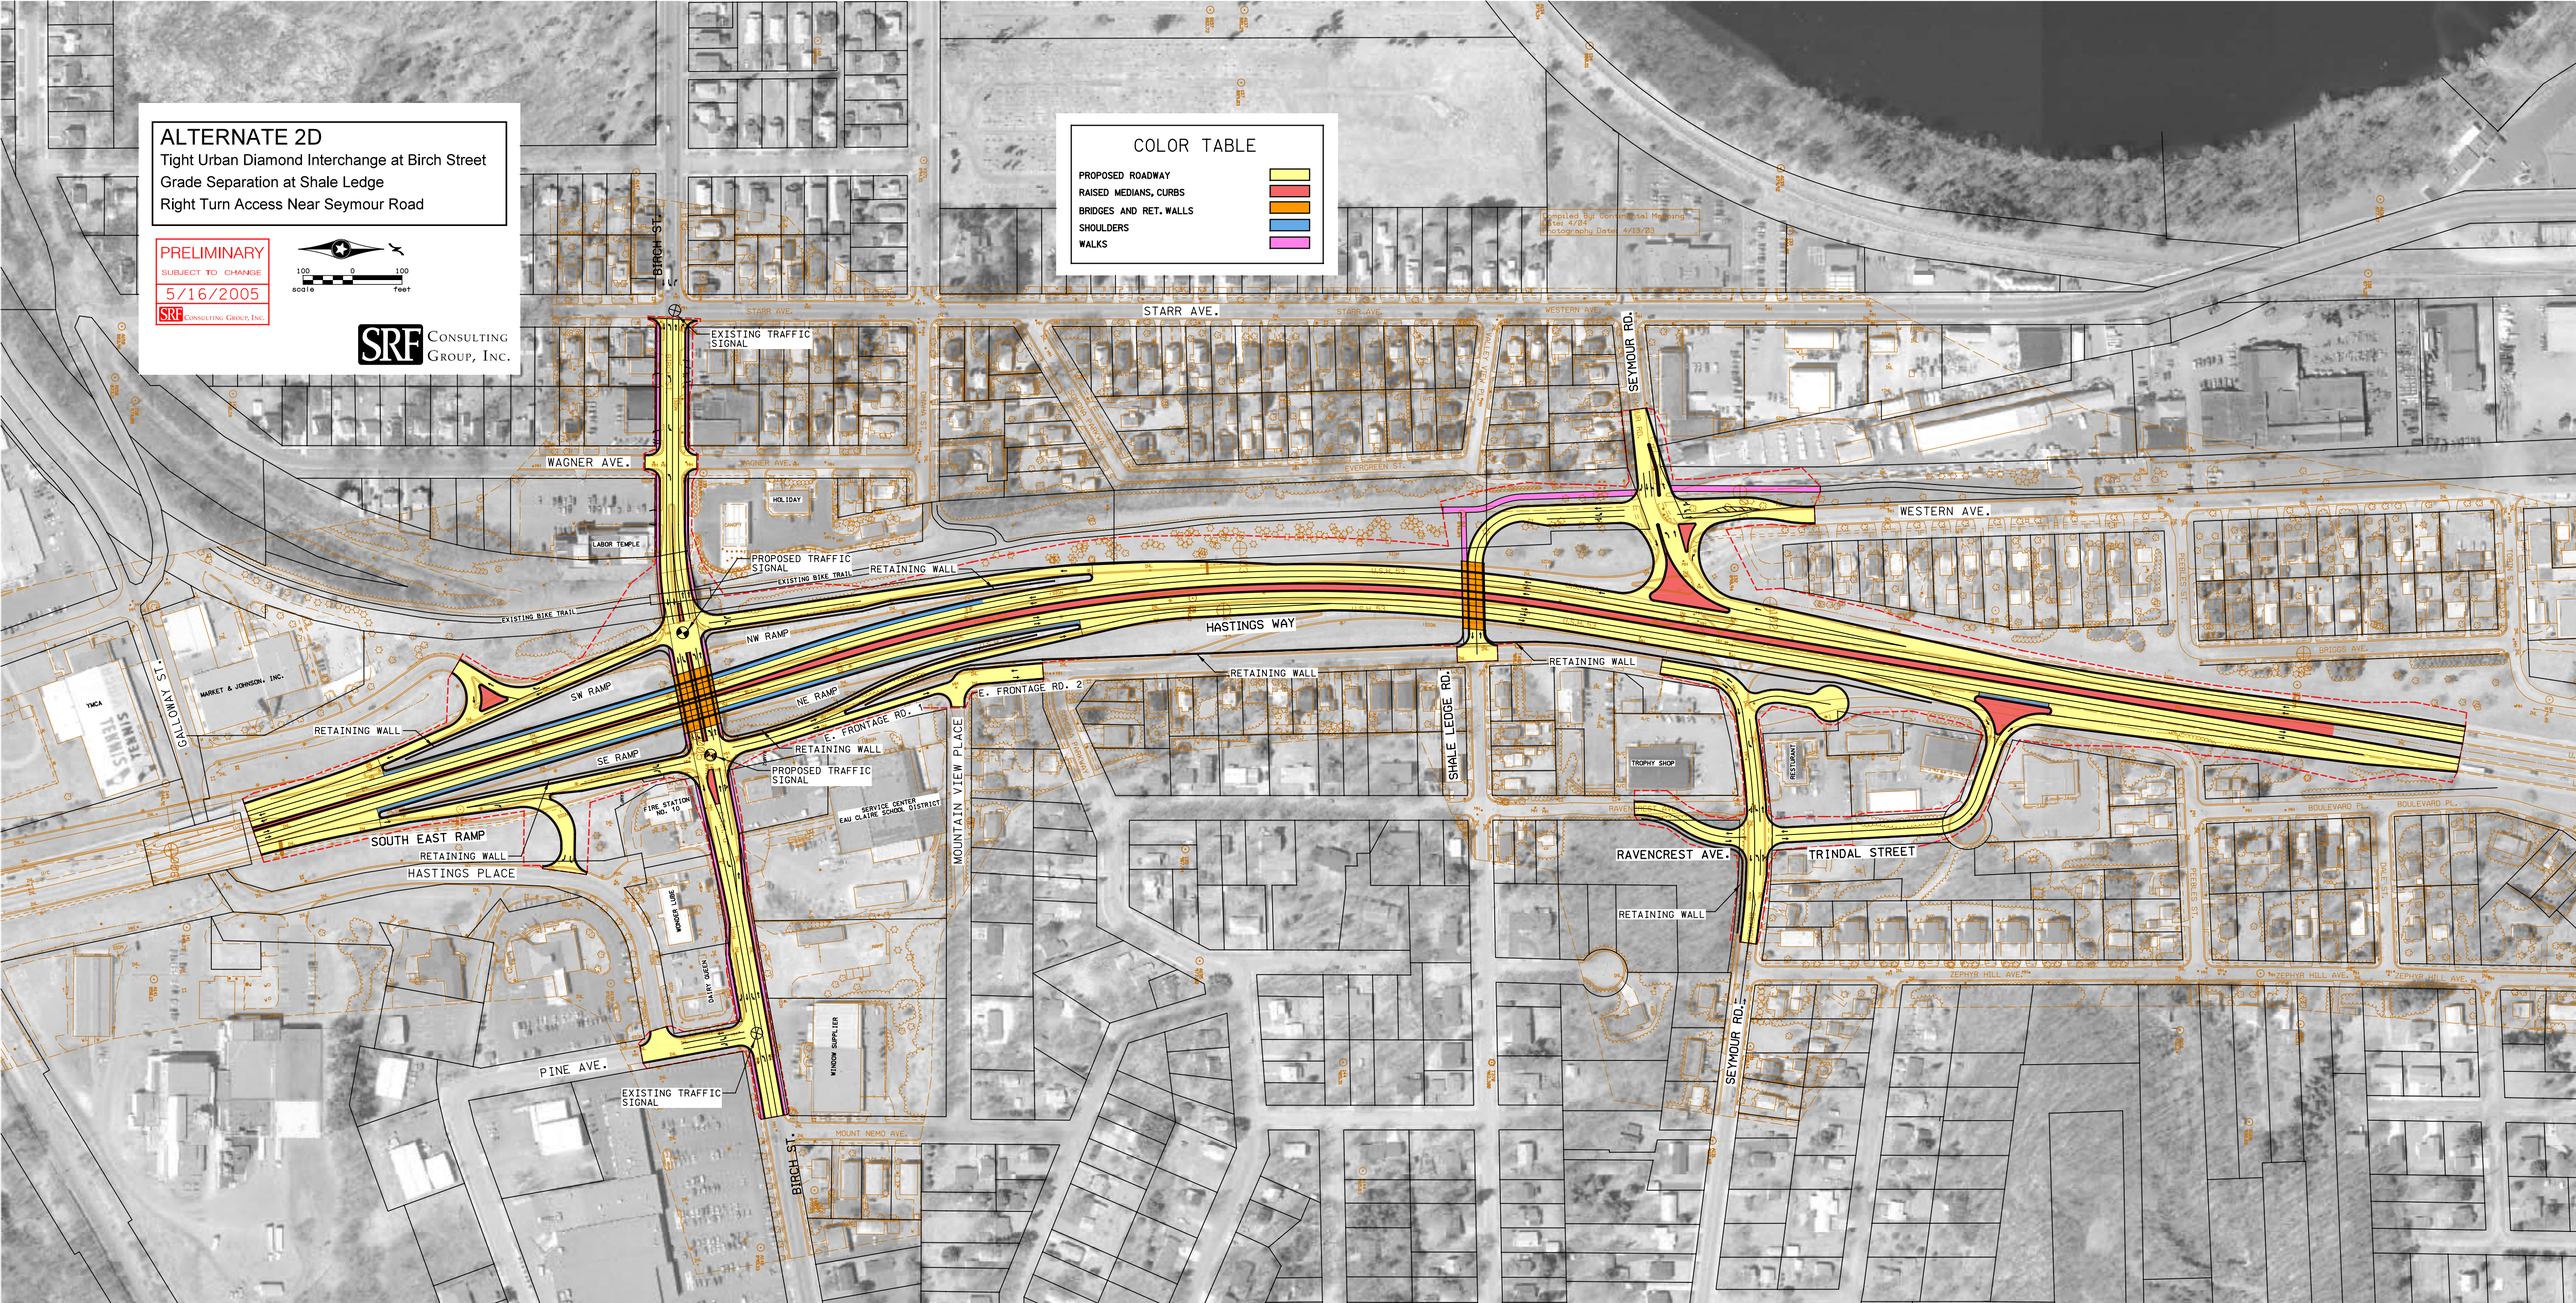
ALTERNATE 2D
Tight Urban Diamond Interchange at Birch Street
Grade Separation at Shale Ledge
Right Turn Access Near Seymour Road
PRELIMINARY
SUBJECT TO CHANGE
5/16/2005
SRF Consulting Group, Inc.
100 0 100
scale feet
SRF Consulting Group, Inc.
COLOR TABLE
PROPOSED ROADWAY
RAISED MEDIANS, CURBS
BRIDGES AND RET. WALLS
SHOULDERS
WALKS
STARR AVE.
WAGNER AVE.
WESTERN AVE.
BIRCH ST.
SEYMOUR RD.
HASTINGS WAY
SHALE LEDGE RD.
MOUNTAIN VIEW PLACE
E. FRONTAGE RD. 1
E. FRONTAGE RD. 2
NW RAMP
NE RAMP
SW RAMP
SE RAMP
SOUTH EAST RAMP
HASTINGS PLACE
PINE AVE.
RAVENCREST AVE.
TRINDAL STREET
GALLOWAY ST.
EXISTING TRAFFIC SIGNAL
PROPOSED TRAFFIC SIGNAL
RETAINING WALL
EXISTING BIKE TRAIL
LABOR TEMPLE
MOLIDAY
MARKET & JOHNSON, INC.
YMCA
FIRE STATION NO. 10
SERVICE CENTER EAU CLAIRE SCHOOL DISTRICT
WINDOW SUPPLIER
TROPHY SHOP
RESTAURANT
ZEPHYR HILL AVE.
BOULEVARD PL.
BRIGGS AVE.
MOUNT NEMO AVE.