ALTERNATE AT SEYMOUR FLAP

At Grade offset intersection at Seymour Road

PRELIMINARY
SUBJECT TO CHANGE
5/16/2005
SRF CONSULTING GROUP, INC.

100 0 100
scale feet

SRF CONSULTING GROUP, INC.

H:\Projects\5105\HI-MU\LAYOUT\5105_4AFLAP.dgn

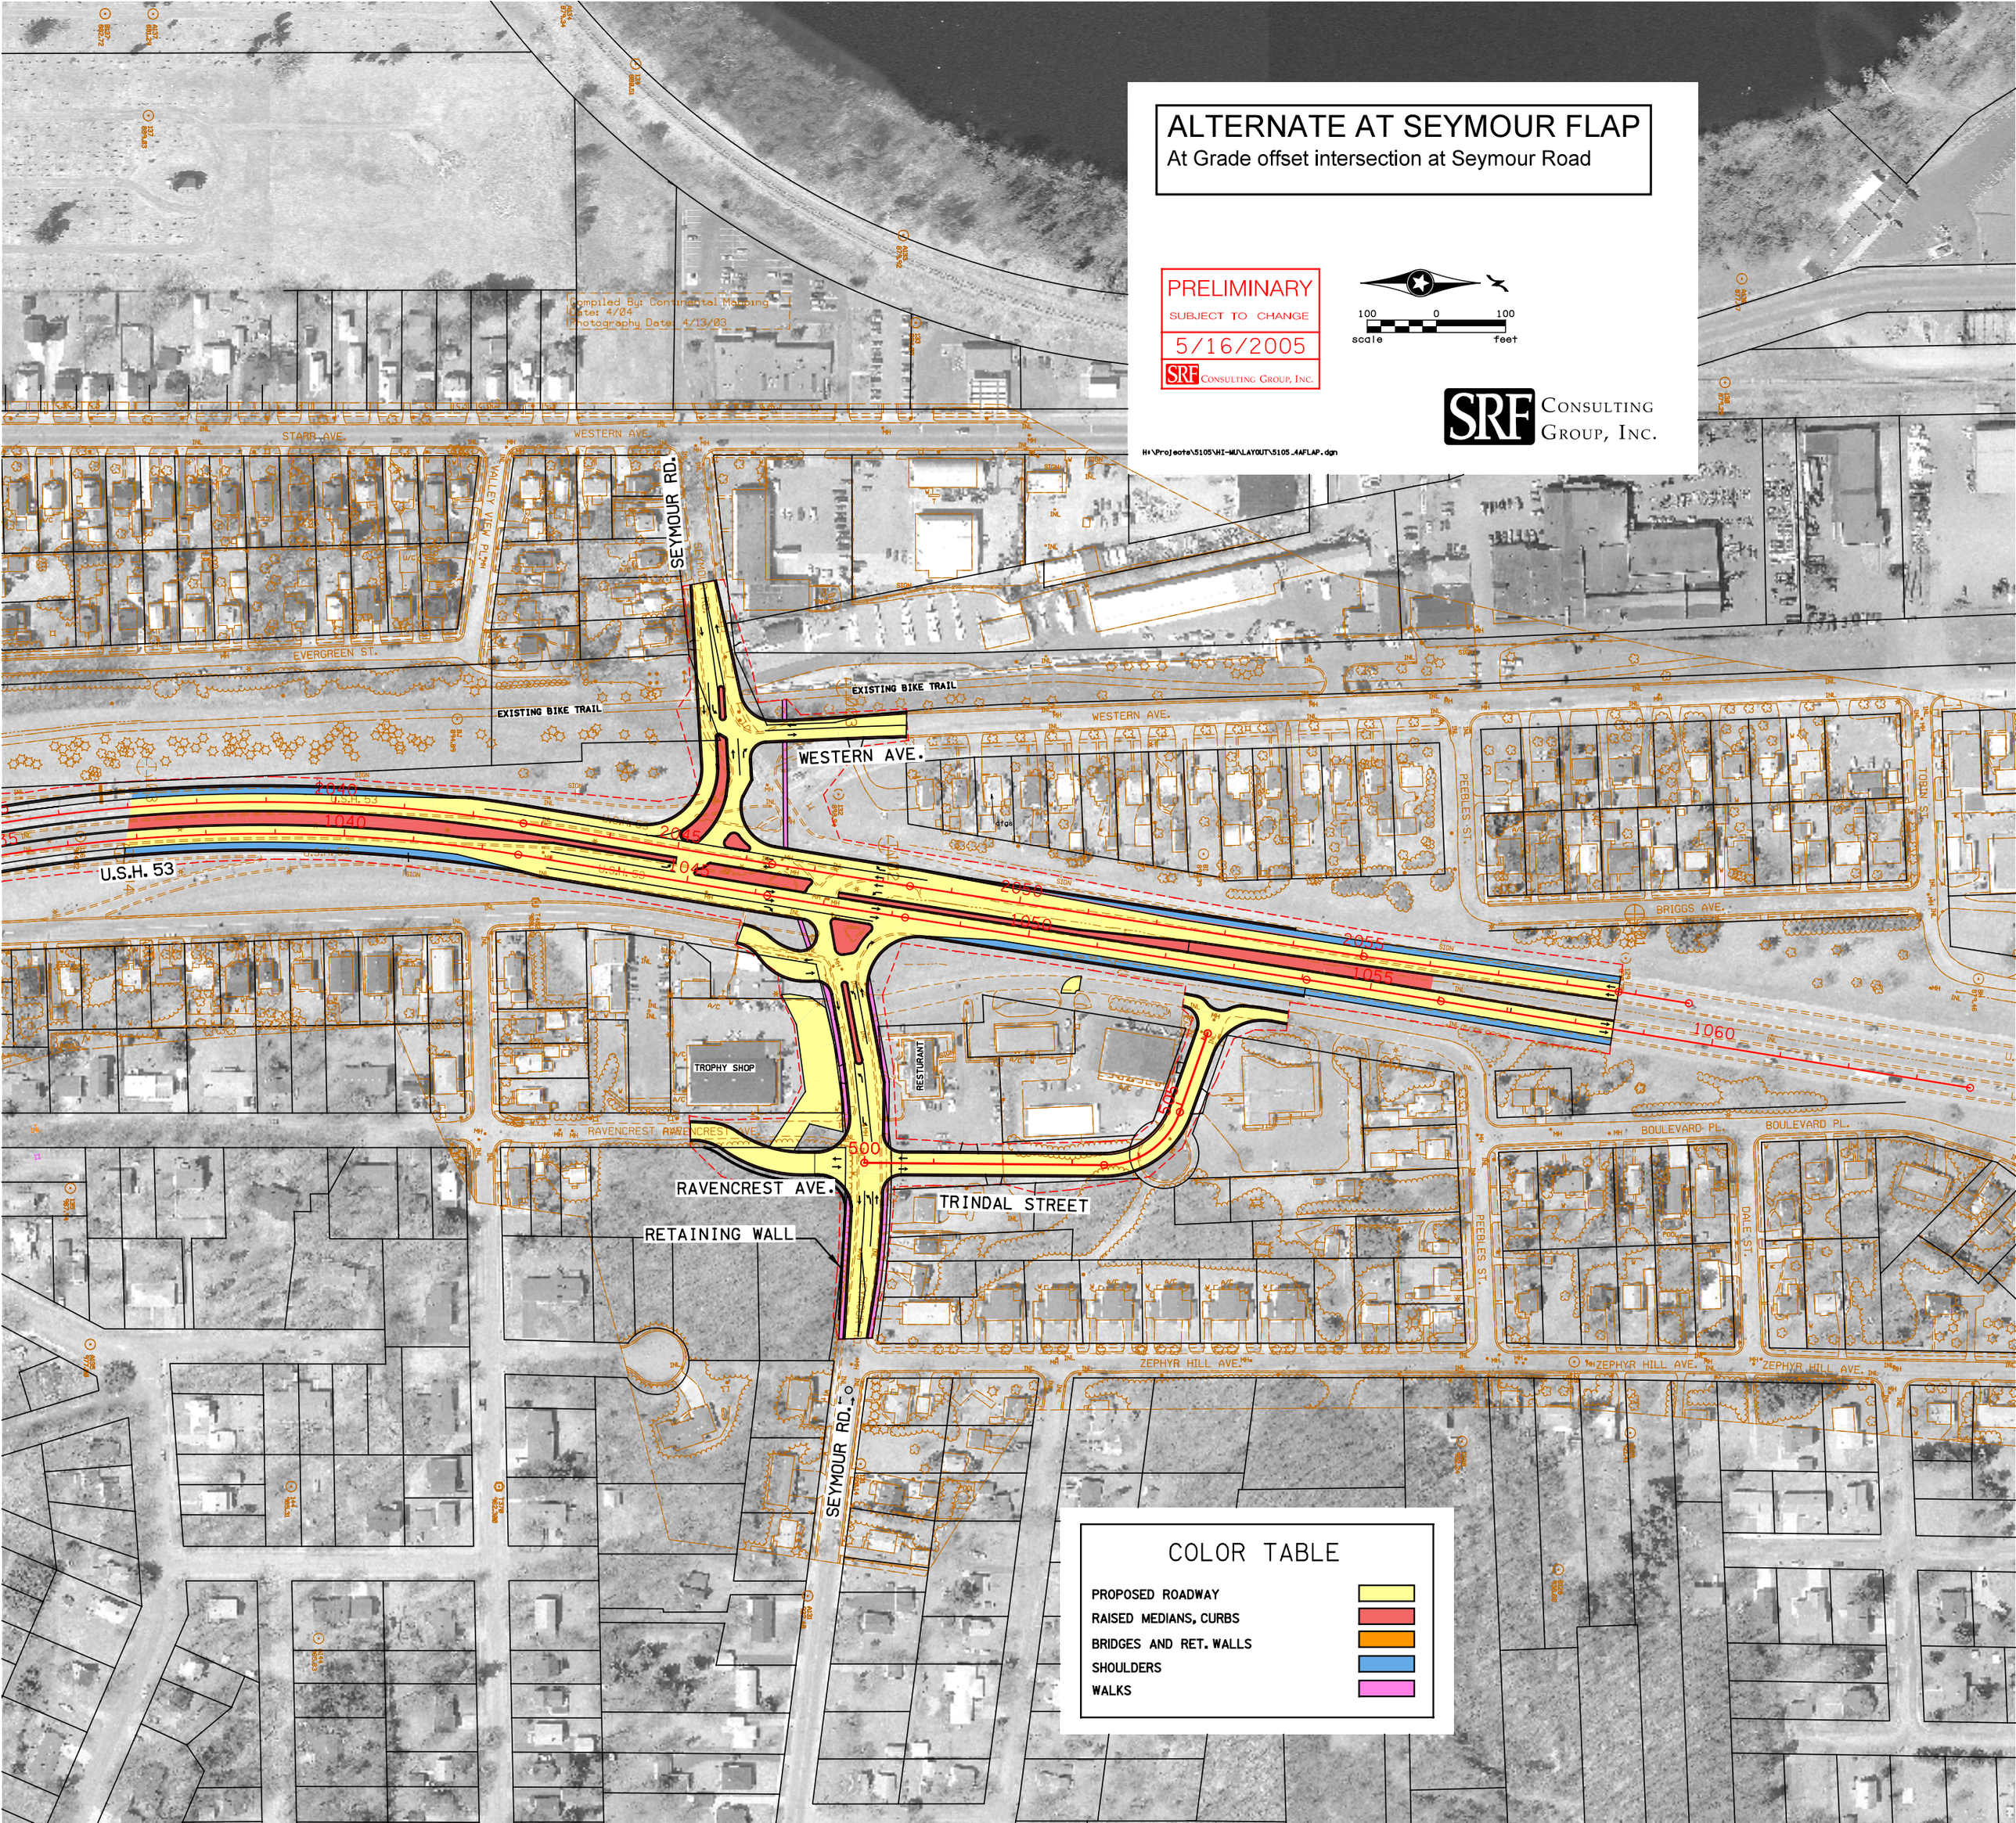

COLOR TABLE

PROPOSED ROADWAY	
RAISED MEDIANS, CURBS	
BRIDGES AND RET. WALLS	
SHOULDERS	
WALKS	