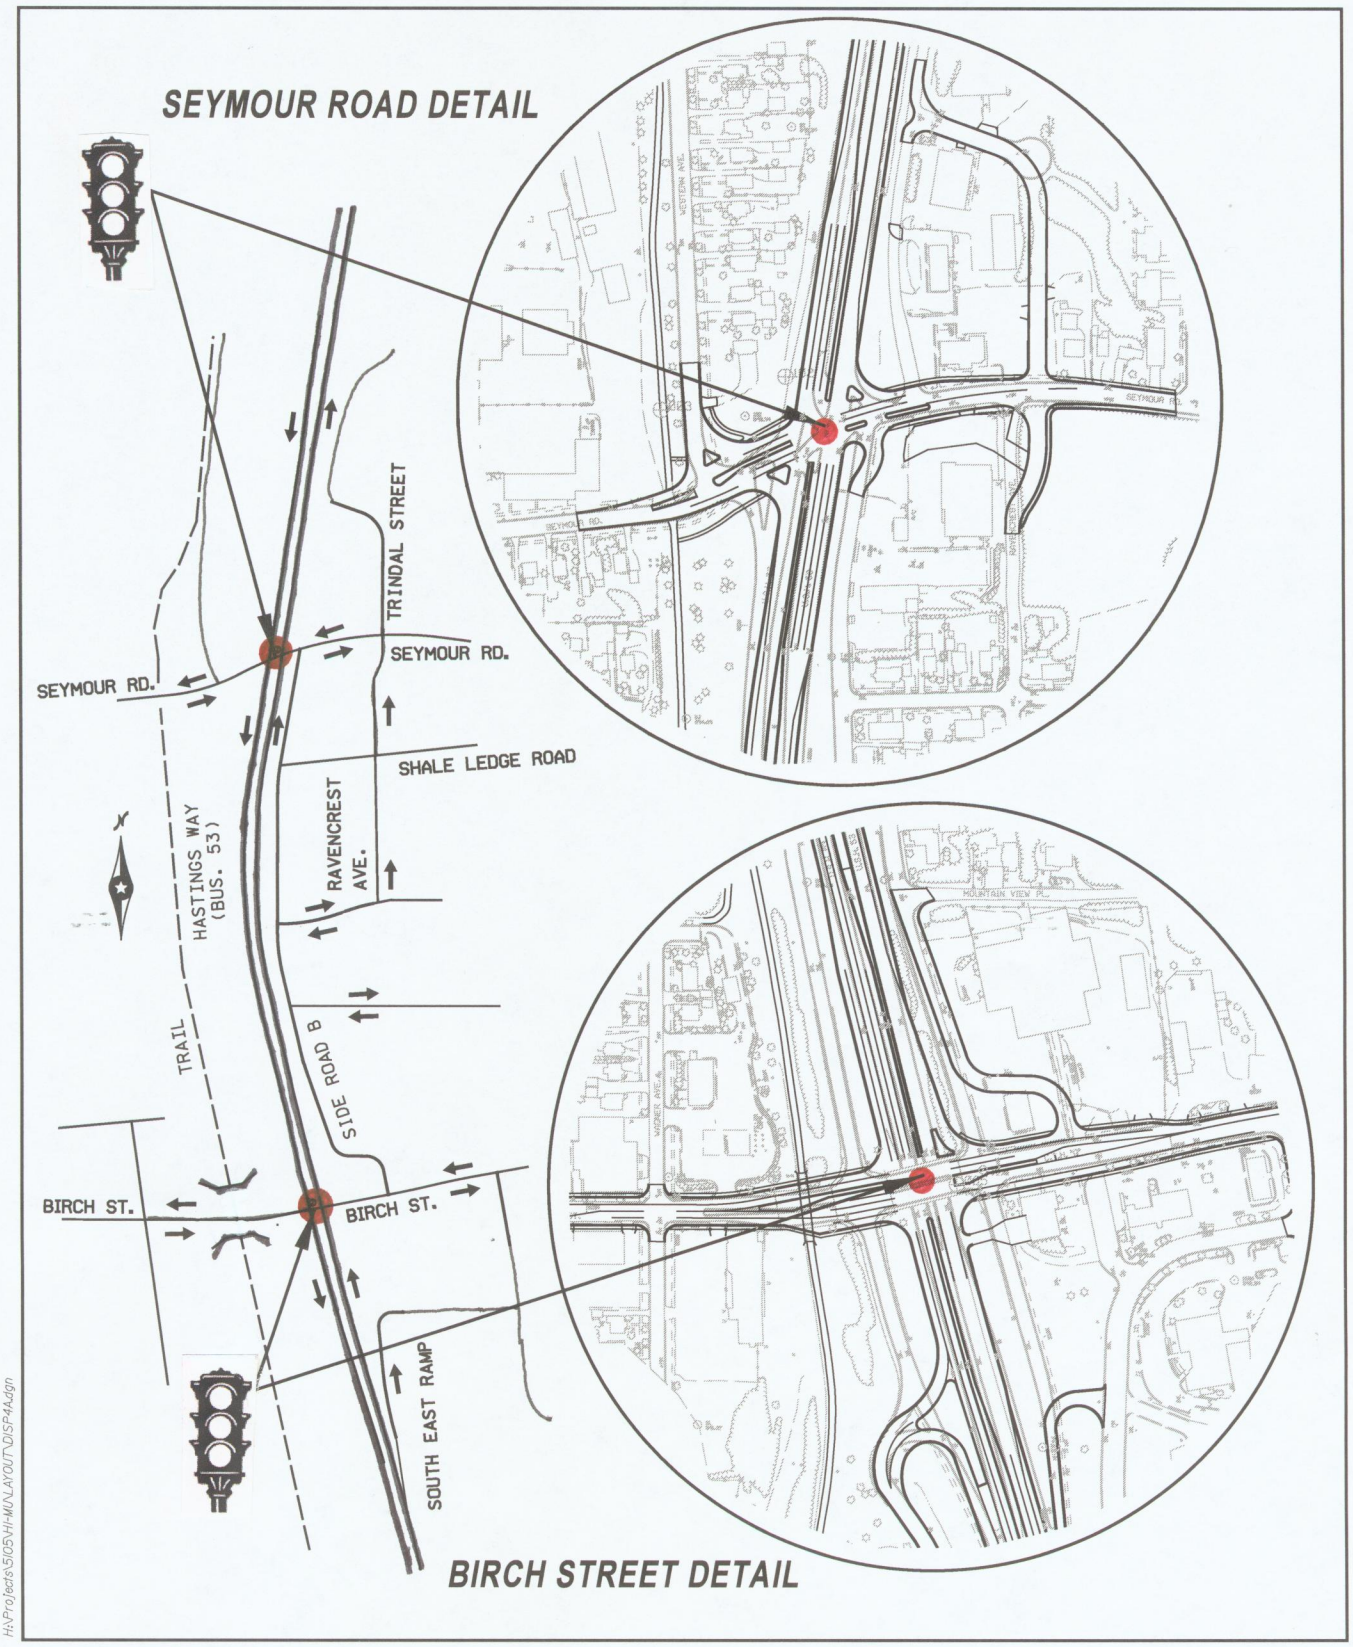

H:\Projects\5105\HI-MUN\LAYOUT\DISP4A.dgn

SRF CONSULTING GROUP, INC.

5105
2/15/2005

ALTERNATE 4A - AT GRADE SIGNALIZED INTERSECTION

HASTINGS WAY (BUSINESS HWY. 53)
BIRCH STREET TO SEYMOUR AVENUE
WISCONSIN DEPARTMENT OF TRANSPORTATION / CITY OF EAU CLAIRE